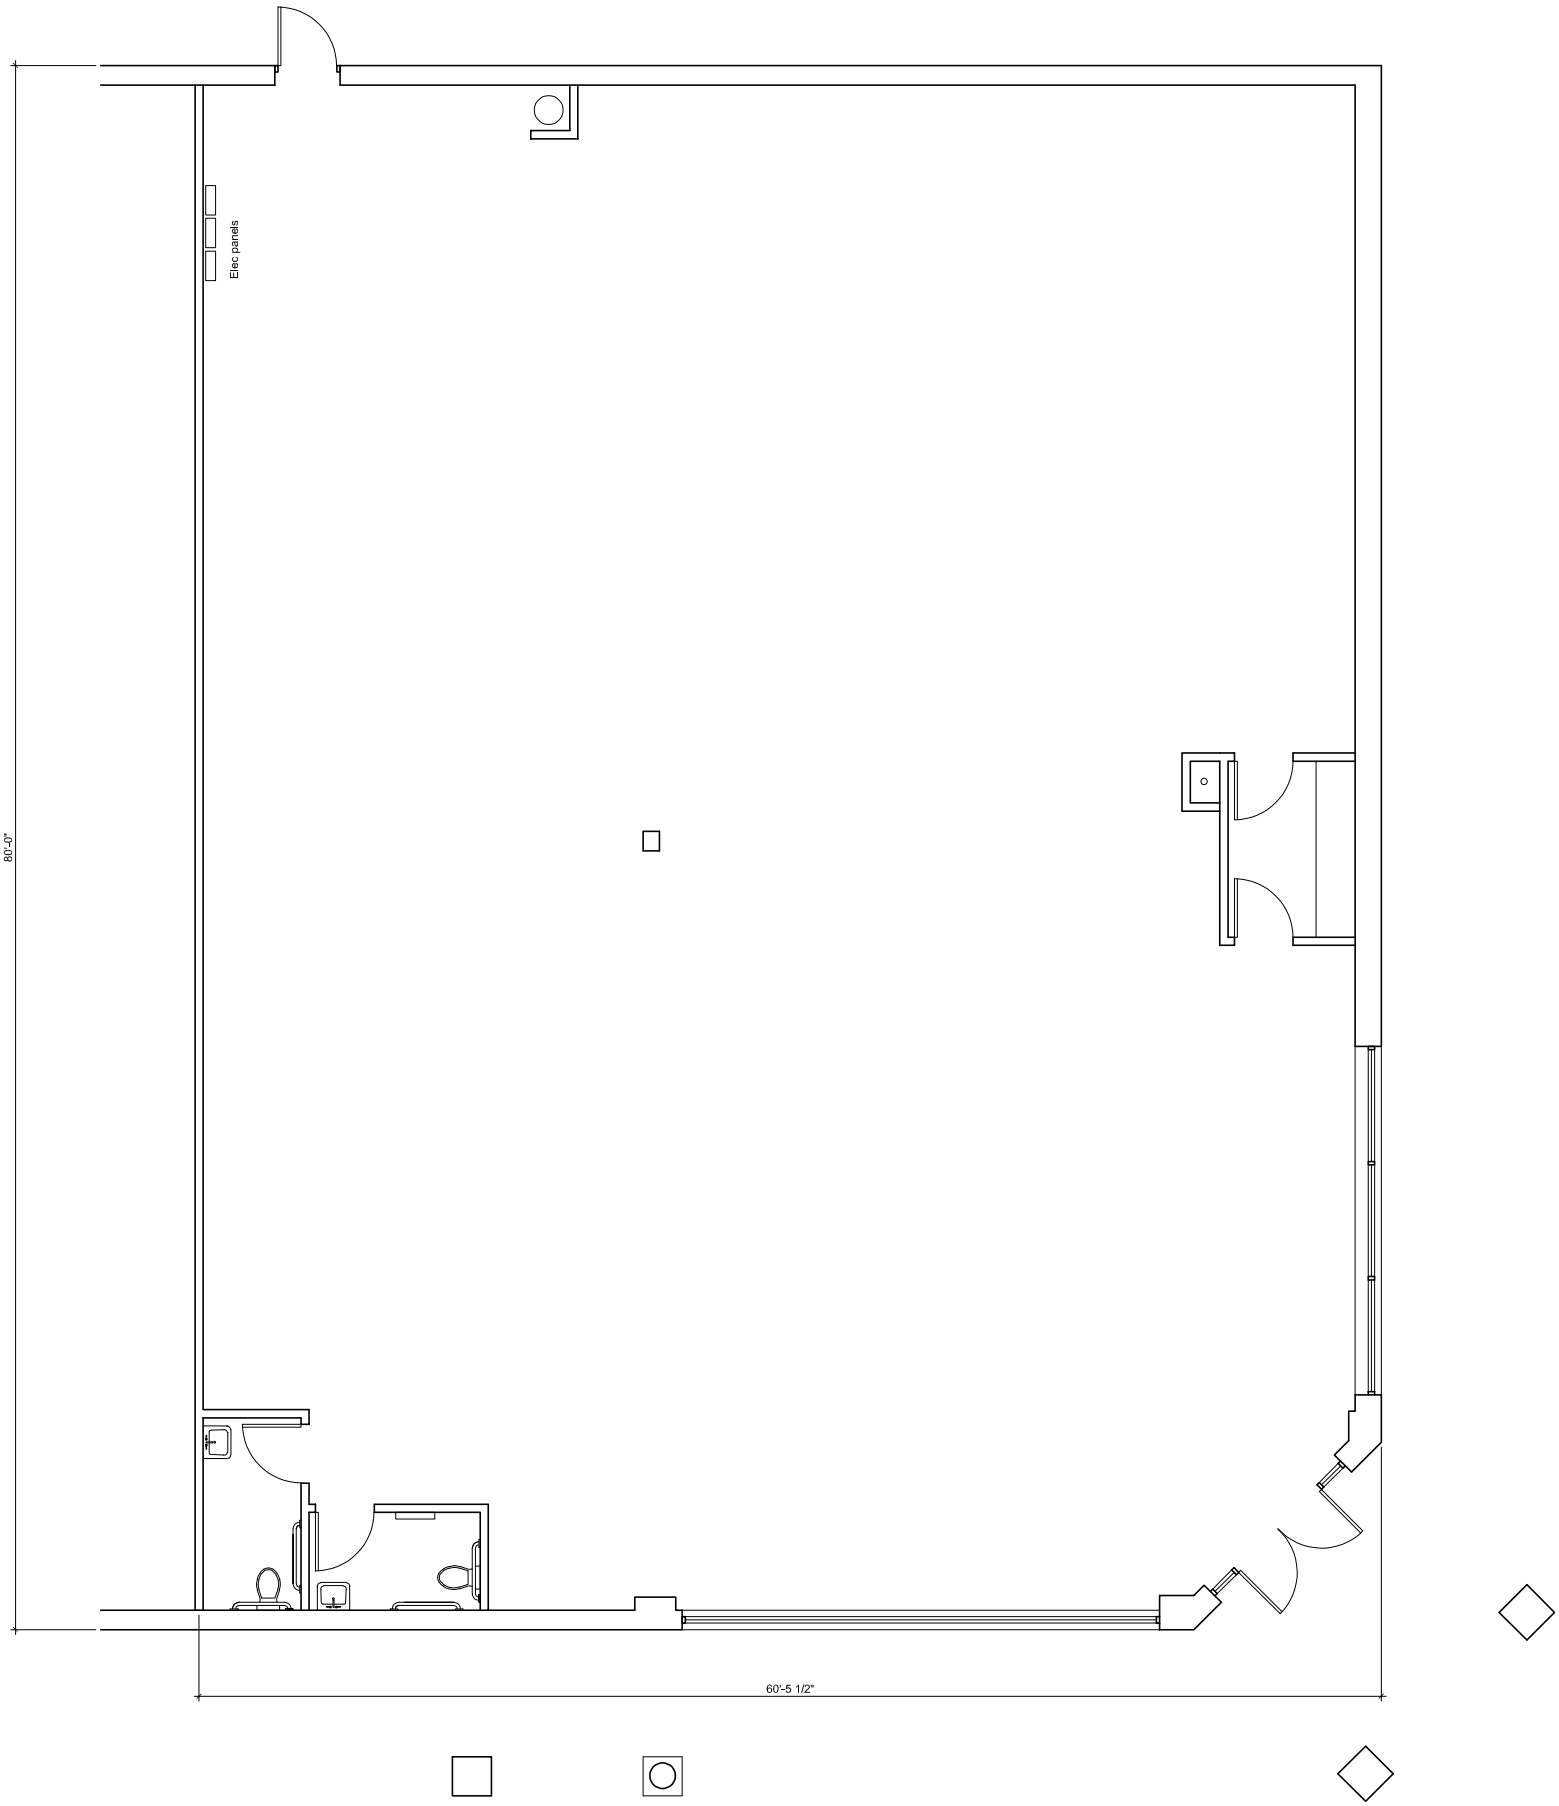

Existing Floor Plan

Scale: 1/4" = 1'-0"